SHEET NO : 02/ 04

PLAN SHOWING THE PROPOSED ADDITIONAL CONSTRUCTION OF THAVATHIRU KUNRAKUDI ADIGALAR B.ed COLLEGE OF EDUCATION FOR WOMEN IN S.NO : 146/1, 148/1B AT O. SIRUVAYAL ROAD, KUNRAKUDI VILLAGE & PANCHAYAT, THIRUPATTUR TALUK, SIVAGANGAI DISTRICT.

(SCALE - 1 : 100)

NON PLANNING AREA

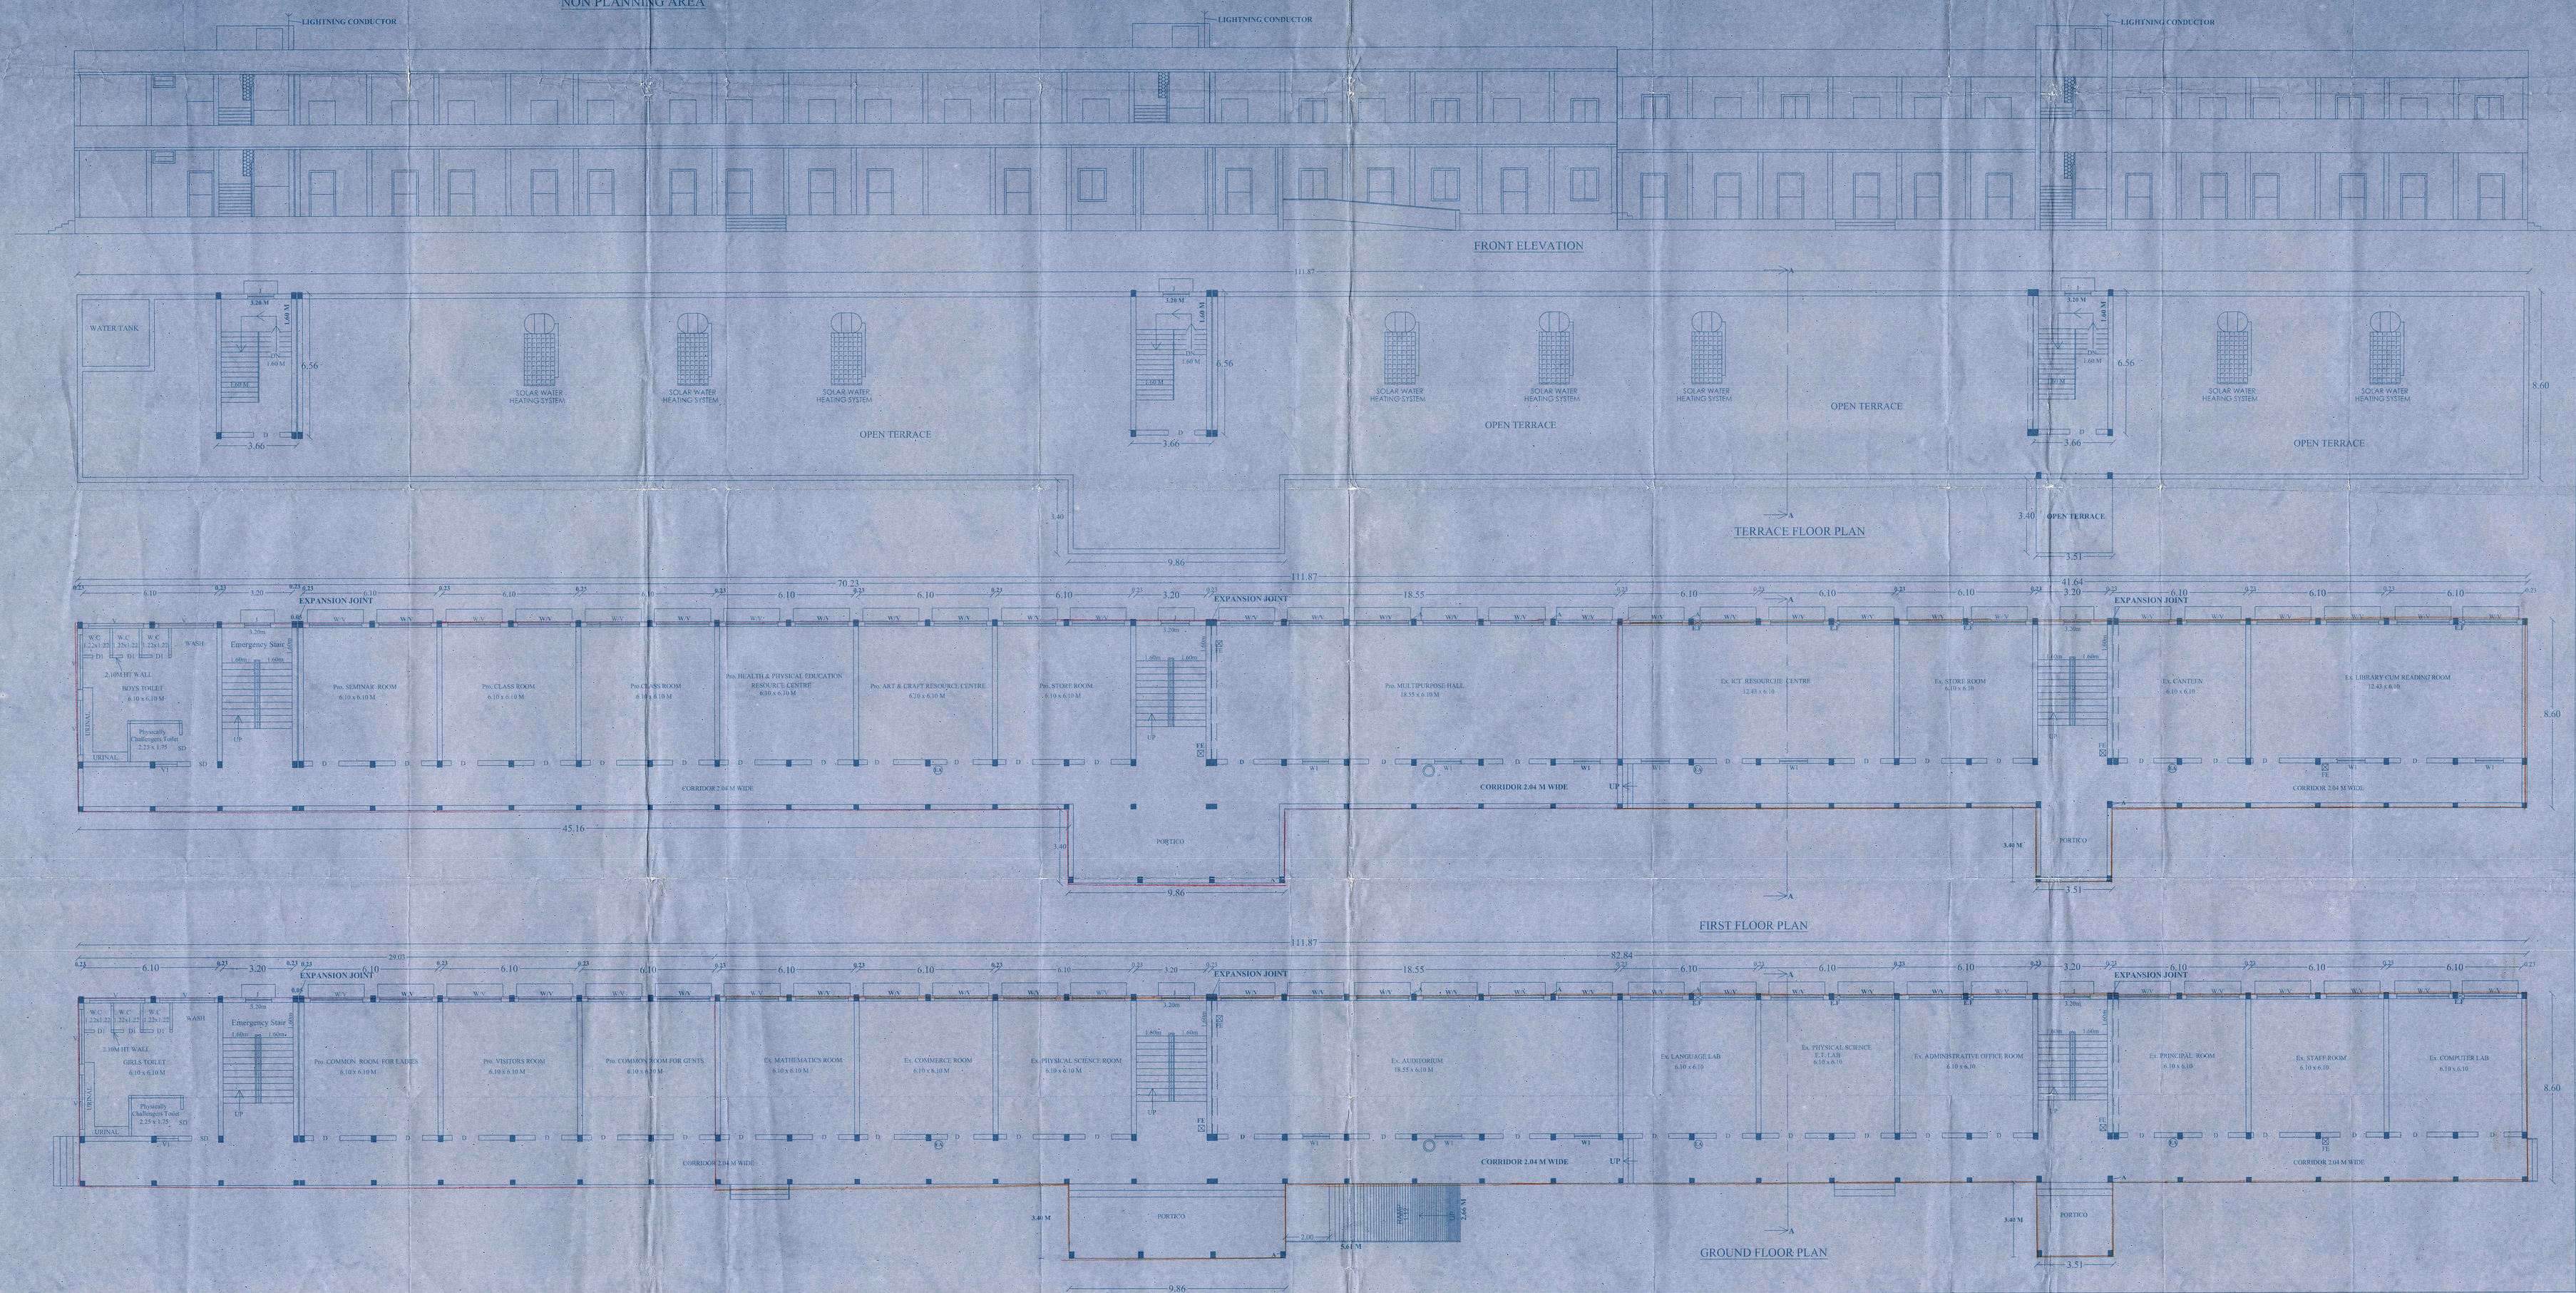

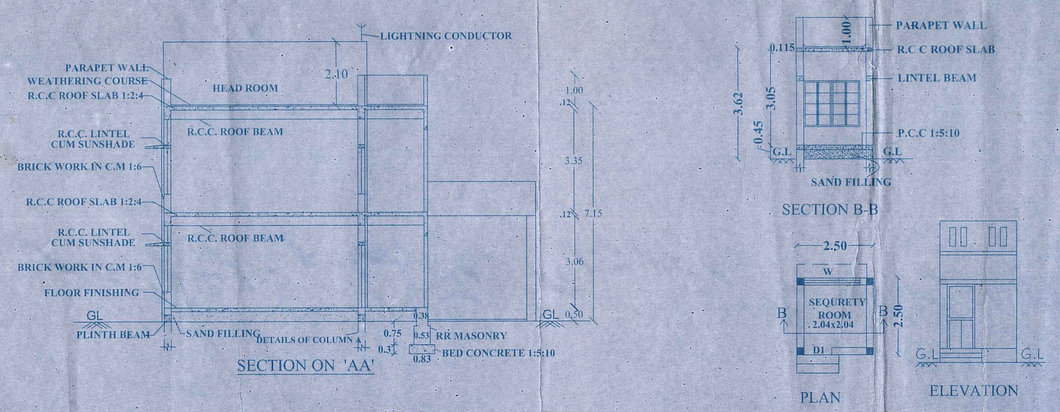

LEGENDS :

D	DOOR	- 1.20 x 2.10
D1	DOOR	- 0.91 x 2.10
S.D	SLIDING DOOR	- 1.20 x 2.10
W	WINDOW	- 2.40 x 1.50
W1	WINDOW	- 1.20 x 1.50
V	VENTILATOR	- 2.40 x 0.60
V1	VENTILATOR	- 1.00 x 0.60
J	JALLY	- 1.20 x 1.20

REFERENCE :

EXISTING BUILDING -

PROPOSED BUILDING -

Note,
FE - Fire Exhauster
EA - Emergency Alarm
◯ - Long Bell

Area Details :
S.No : 146/1 - 0.64.60 Hec.
S.No : 148/1B - 0.42.30 Hec.
Site Extent - 10690.00 sq.m.

AREA DETAILS

Descriptions	Non FSI	FSI	Total Area
Area of the Ex. Ground Floor		757.90	757.90
Area of the Pro. Ground Floor		249.62	249.62
Area of the Ex. First Floor		370.04	370.04
Area of the Pro. First Floor		637.47	637.47
Head Room Area	72.00		72.00
Area of the Security Room		6.25	6.25
Total Floor Area	72.00	2021.28	2093.28

PLOT COVERAGE = 1134.19 / 10690.00 X 100 = 10.61 %

FLOOR SPACE INDEX = 2021.28 / 10690.00 = 0.19

OFFICE USE

மனை வகைப்பிரிவு (வகுப்பிடங்கள்) மற்றும் குடியிருப்பு கட்டிடம் நகர் ஊரமைப்பு துறை இணைந்த அனுமதிக்கு சிறப்புக்கட்டிடம்

அனுமதி எண்: 824/2015/மனை எண்: 2/7.2015

உங்கள் கருத்துக்கள் மனை ஒப்புதலுக்கு ABCD EF ..... என எல்லைகளுக்கு அமைய மேற்குறிப்பிட்ட கட்டிடம்/நகர் ஊரமைப்பு துறை இணைந்த அனுமதி எண் 24/2015 என வரன்முறைப்படுத்தி திரும்பக்கொடுக்க இசைவு வழங்கப்படுகிறது.

உதவி இயக்குனர் (திட்ட அனுமதி)
நகர் ஊரமைப்பு துறை
திருப்பத்தூர்

அரசாணை எண் 255 உ.ம.வ. துறை நாள் 18.8.1997 ன்படி
மேற்படி அங்கீகரிக்கப்படுகிறது
அனுமதி காலம் 27.10.15 To 26.10.18
சீர்மானா எண். 224 சீர்மானிக்கப்பட்டது

தலைவர்
ஊராட்சி ஒன்றியம்

MUTHU S., B.E.M.E.M.Sc.(Structural), M.E.P.V.(I).I.A.S.A.
Chartered Engineer/Chartered Architect
Water of Wisdom, Income Income Tax
Government of India
37, North Veli Street, Madurai-625 001.
Cell: 98421-70744

ARCHITECT

M. ASHOKKUMAR, B.E.M.E.M.I.E.F.I.V.
Chartered Engineer
37, North Veli Street,
MADURAI-625 001.
CELL 98421-62308, Ph: 2340744

STRUCTURAL ENGINEER

CHAIRMAN
THAVATHIRU KUNDRAKUDI ADIGALAR COLLEGE OF EDUCATION FOR WOMIN (B.Ed)
KUNDRAKUDI - 630 206.
SIVAGANGA DIST.

APPLICANT

M. ASHOKKUMAR, B.E.M.E.M.I.E.F.I.V.
Chartered Engineer
37, North Veli Street,
MADURAI-625 001.
CELL 98421-62308, Ph: 2340744

ENGINEER